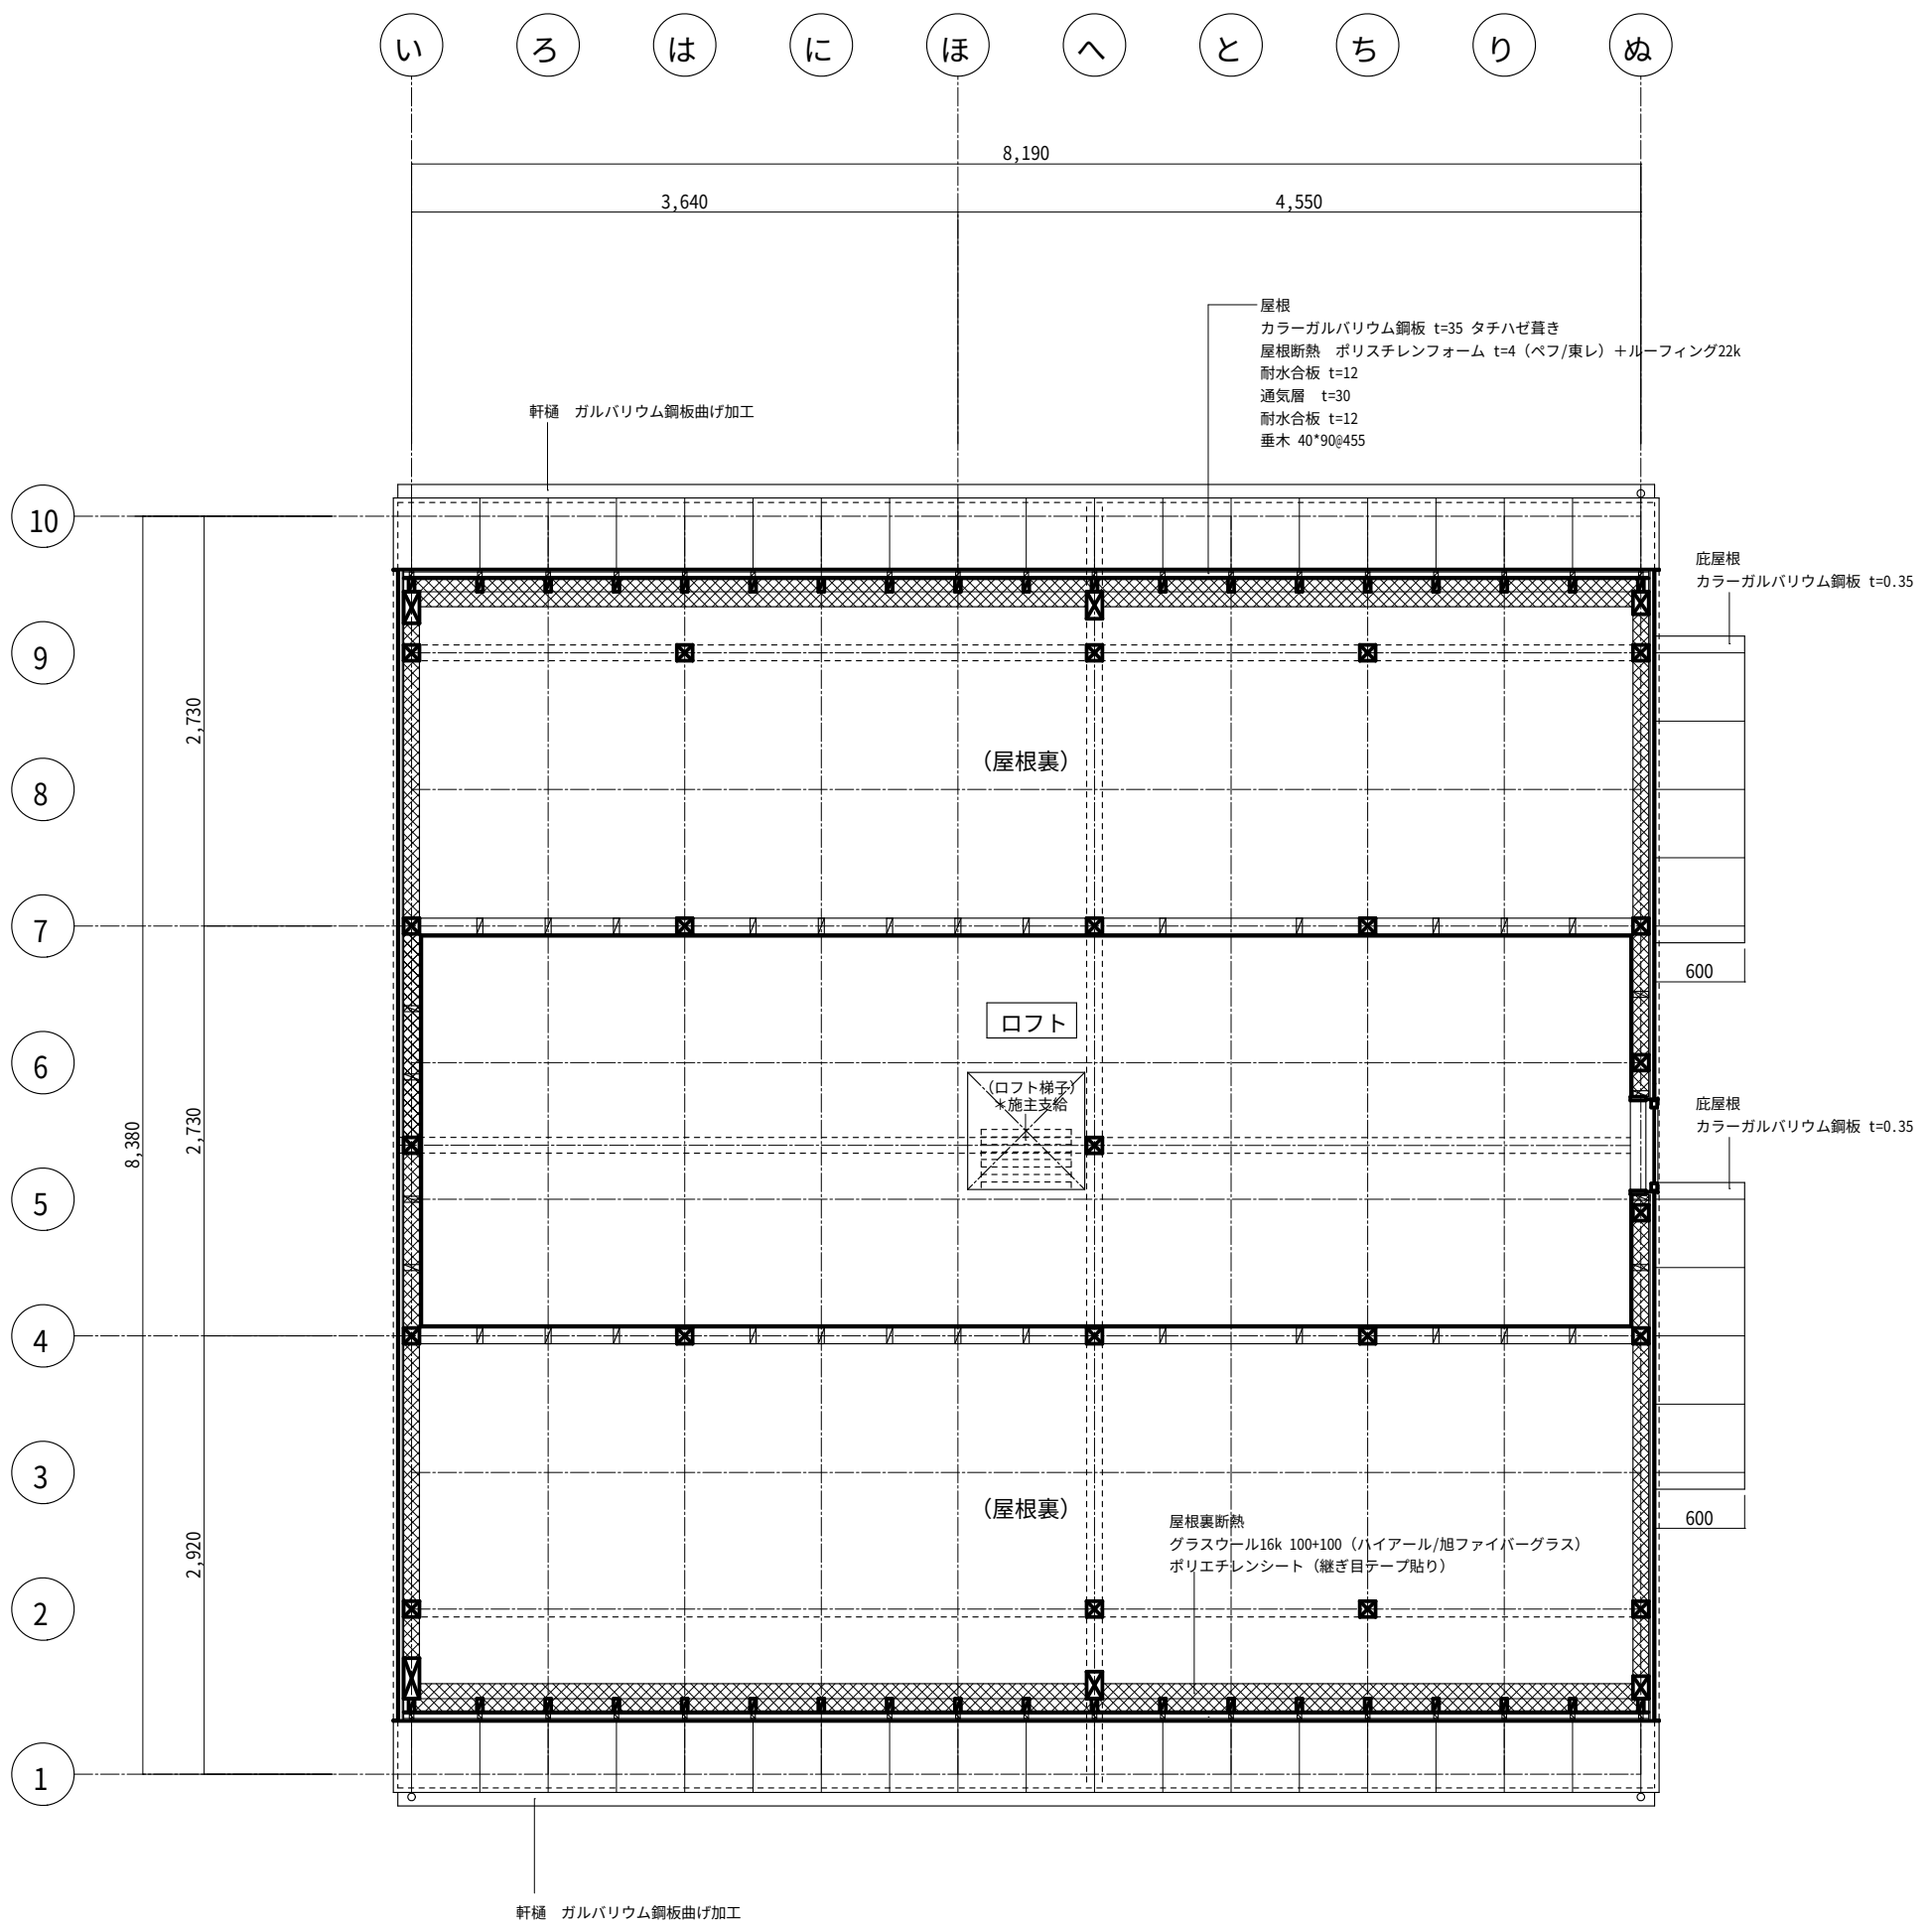

NK-HOUSE　RF平面図　S=1/50

T A I K E I S H A
ARCHITECTS & NETWORK